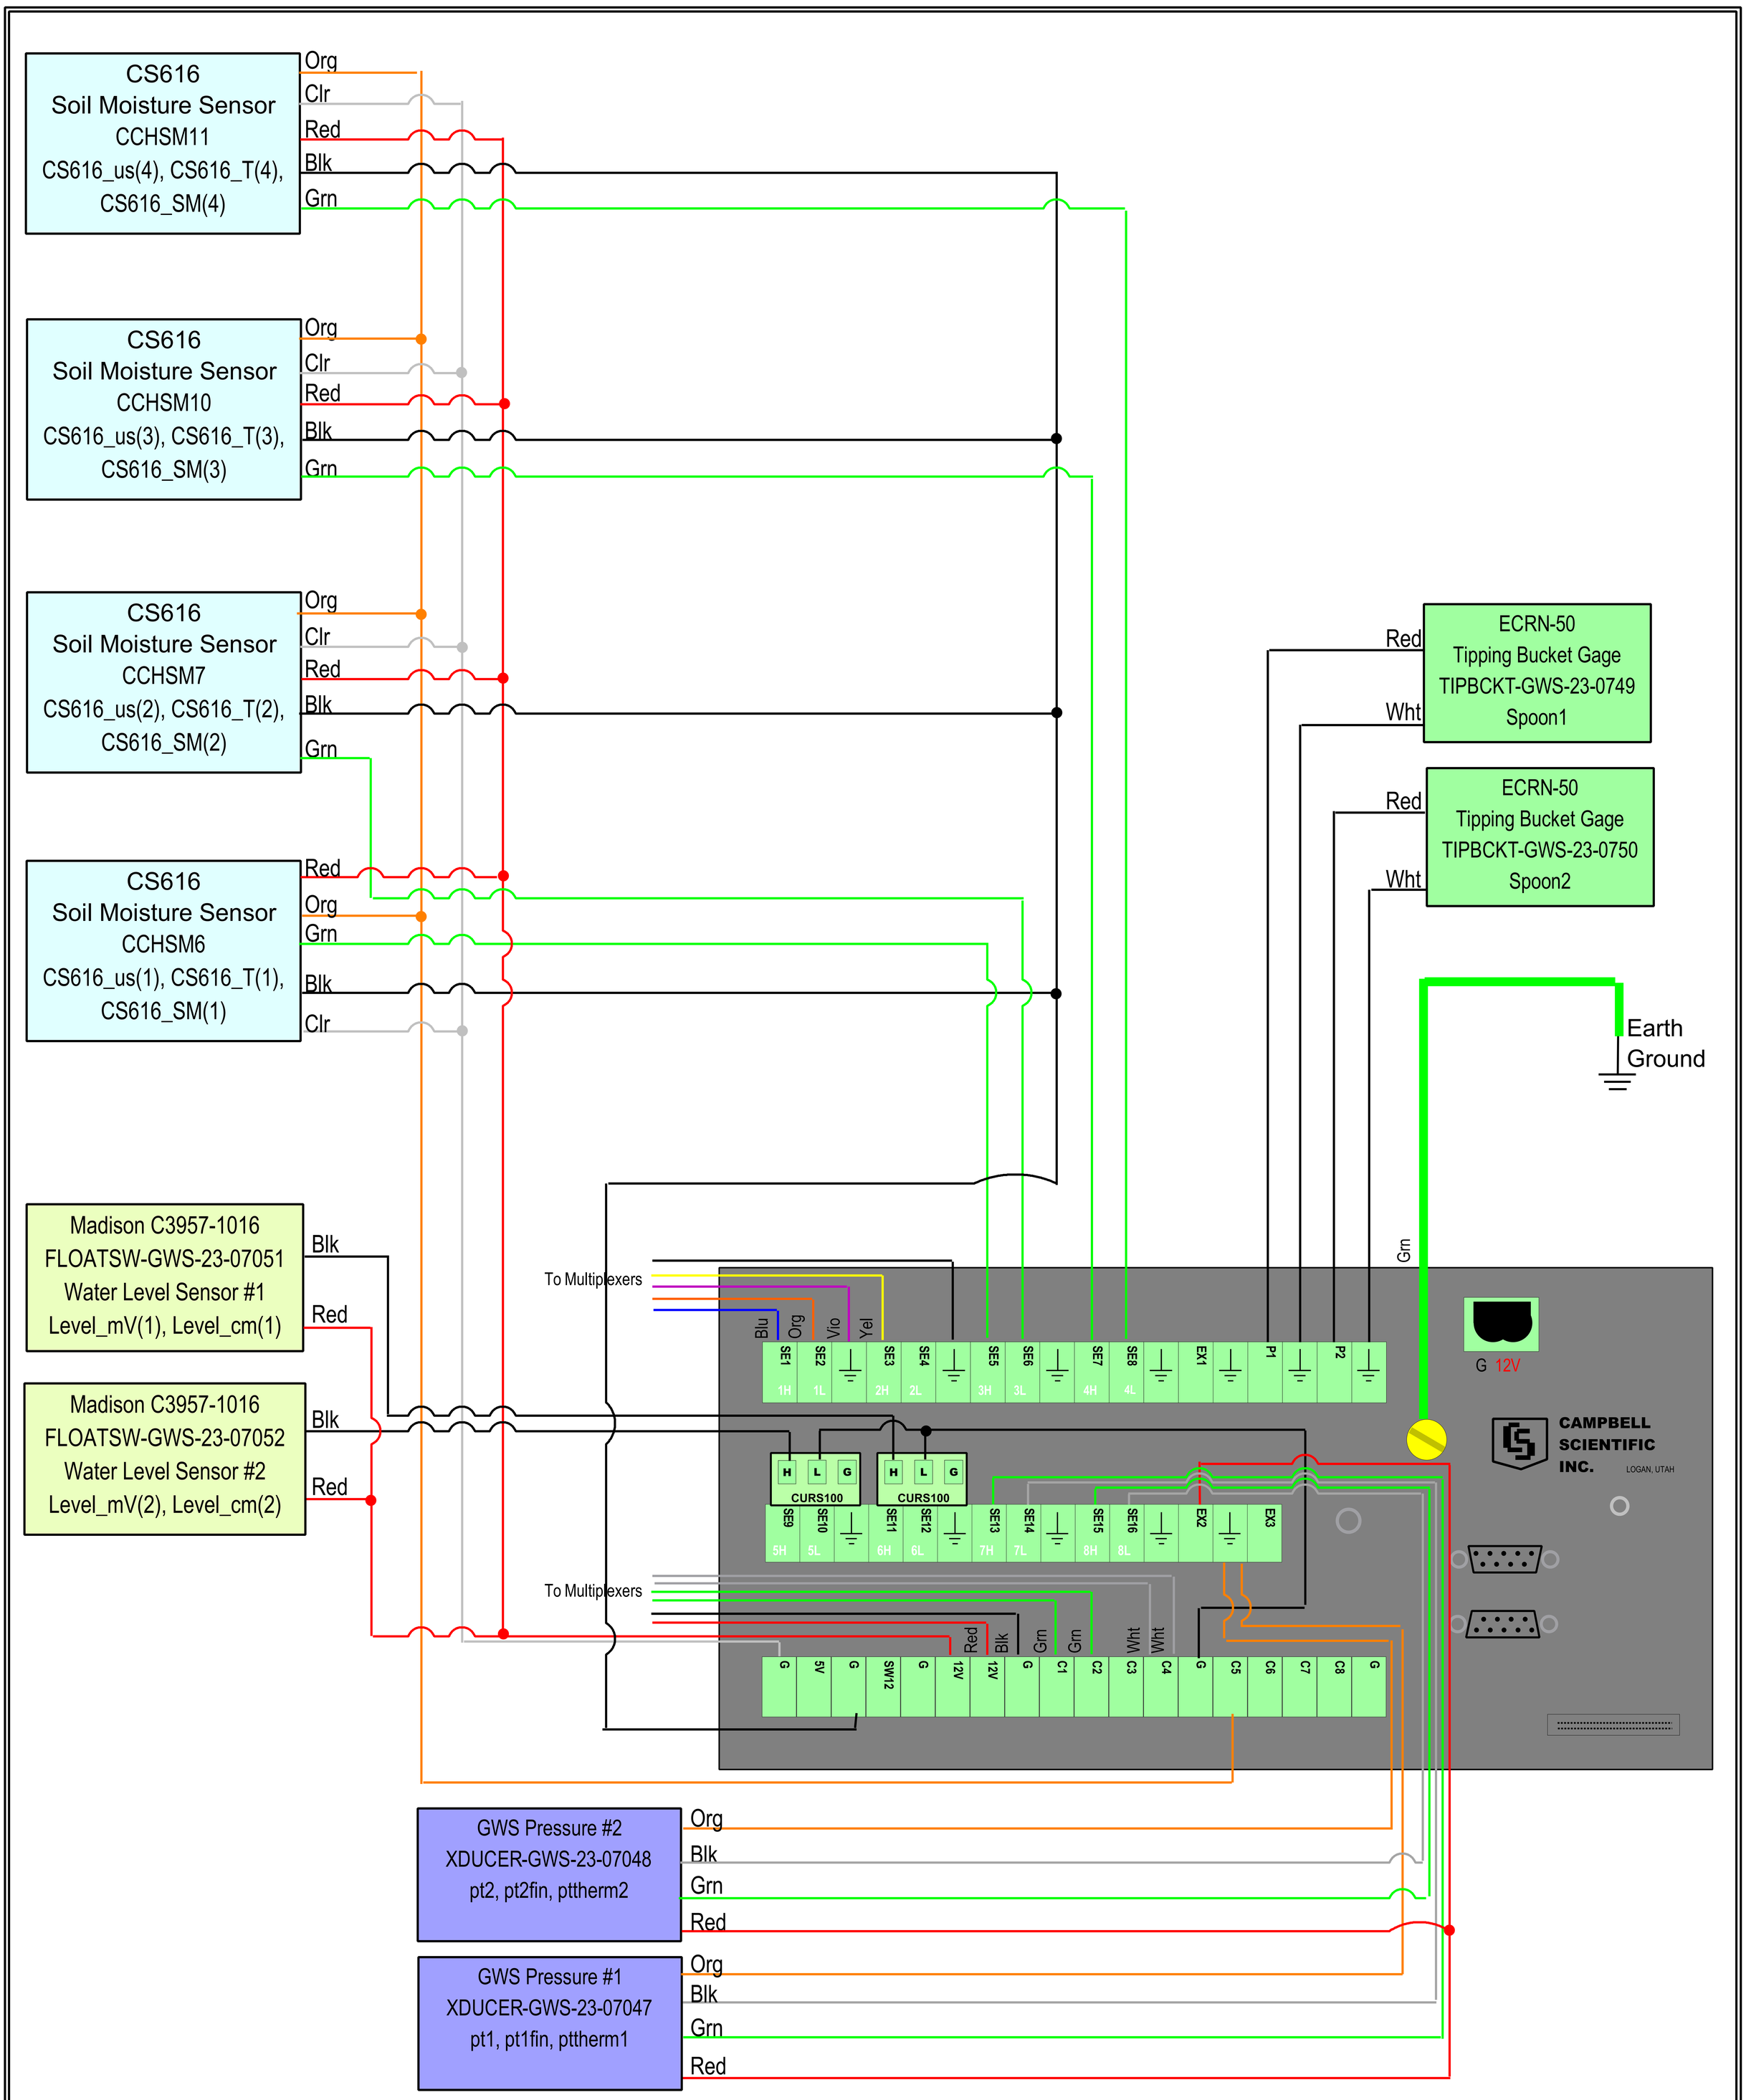

TITLE: Wiring Diagram -- CR1000			
PROJECT: COLD CLIMATE HOUSING RESEARCH CENTER CCHRC #4 North Bay			
DRAWN: AMcHugh, Geo-Watersheds Scientific			
DATE: 2007Aug13	SCALE: None	SHEET: 2 OF 4	REV. 2
DRAWING NO. GWS04N CCHRC4 NB-WD			