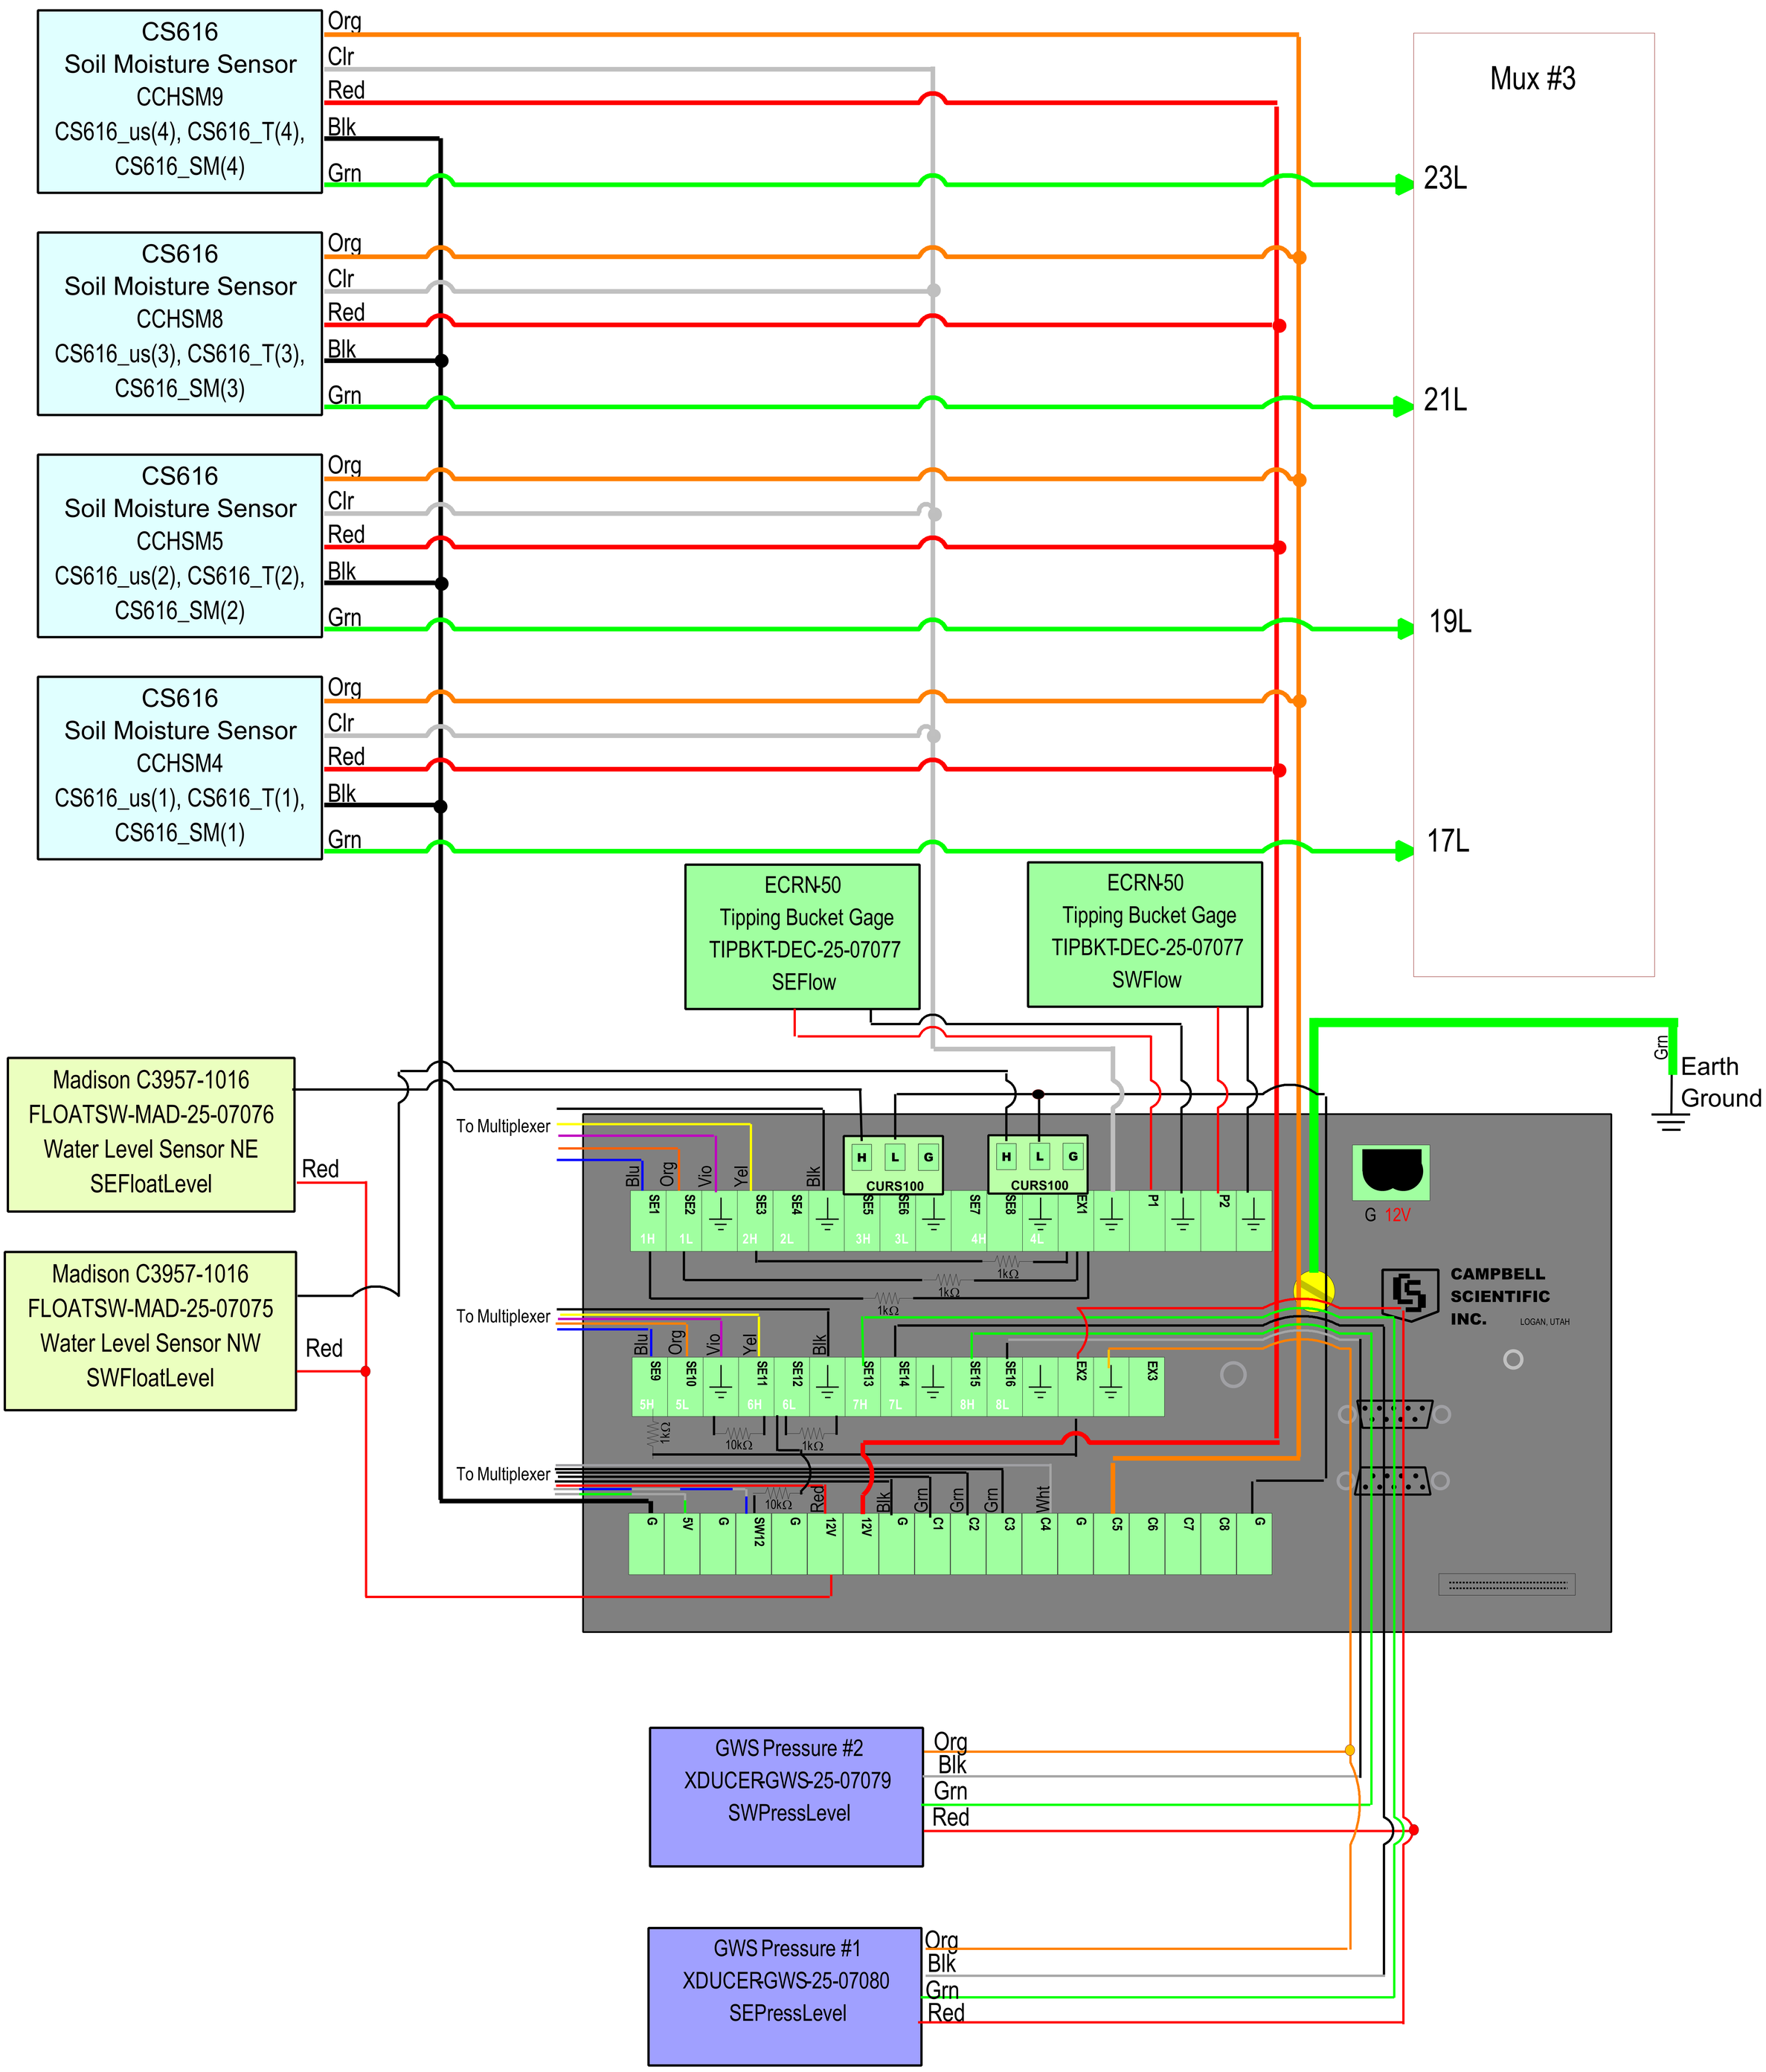

NOTE: Datalogger time set to
Alaska Standard Time

TITLE: Wiring Diagram -- CR1000 & AM16/32s			
PROJECT: COLD CLIMATE HOUSING RESEARCH CENTER CCHRC #3 South Bay			
DRAWN: AMcHugh, Geo-Watersheds Scientific			
Date: 2007Aug2	SCALE: None	SHEET: 2 OF 5	REV. 1
DRAWING NO. GWS04N-CCHRC3-SB-WD		GW Scientific	